THIS DRAWING MAY BE USED ONLY FOR
THE PURPOSE INTENDED AND ONLY
WRITTEN DIMENSIONS SHALL BE USED

NOTES

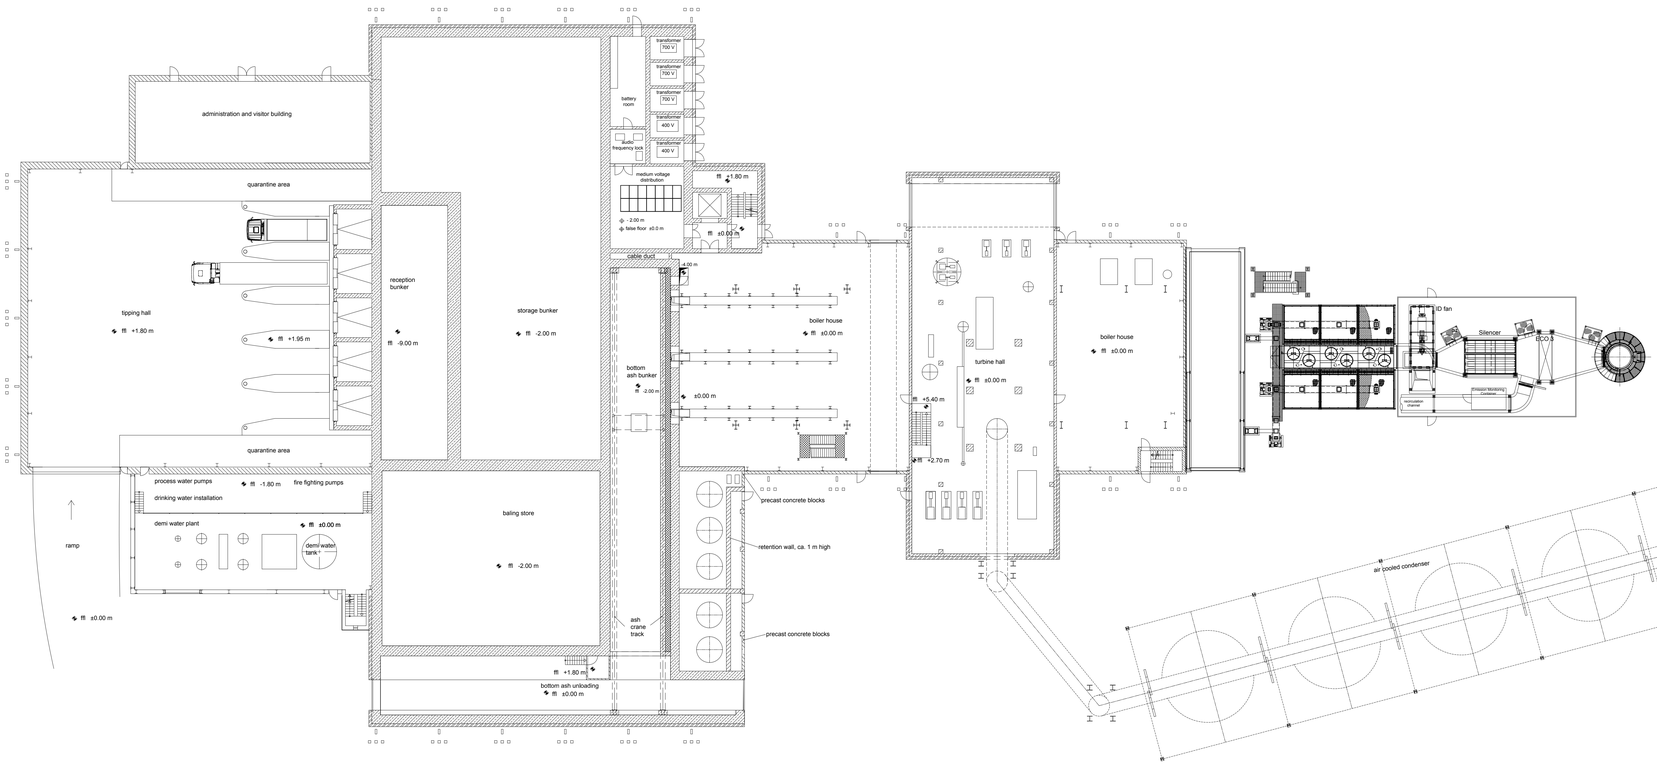

FIRST ISSUE

Revision Details	By / Check	Date	Suffix

Drawing Status
PLANNING

Job Title
EfW CHP FACILITY
NORTH YARD DEVONPORT

Drawing Title
EFW CHP BUILDING
FLOOR PLANS 1
±0.00m = +9.00m AOD

Scale at A0
1:2 48/48 0

Drawn	Approved
Gräbe	Gasse

Stage 1 check	Stage 2 check	Originated	Date
			19.05.2011

Drawing Number: PA08 A
Rev: 0

Plot Date :
AutoCAD File Name :
DB0V

Contractor to SWDWP
Environmental & Planning Consultant
EPC Contractor
General Designer
Civil Works
Architect
Air Pollution Control
Boiler & Grate
Electrical & Control
Water Steam System