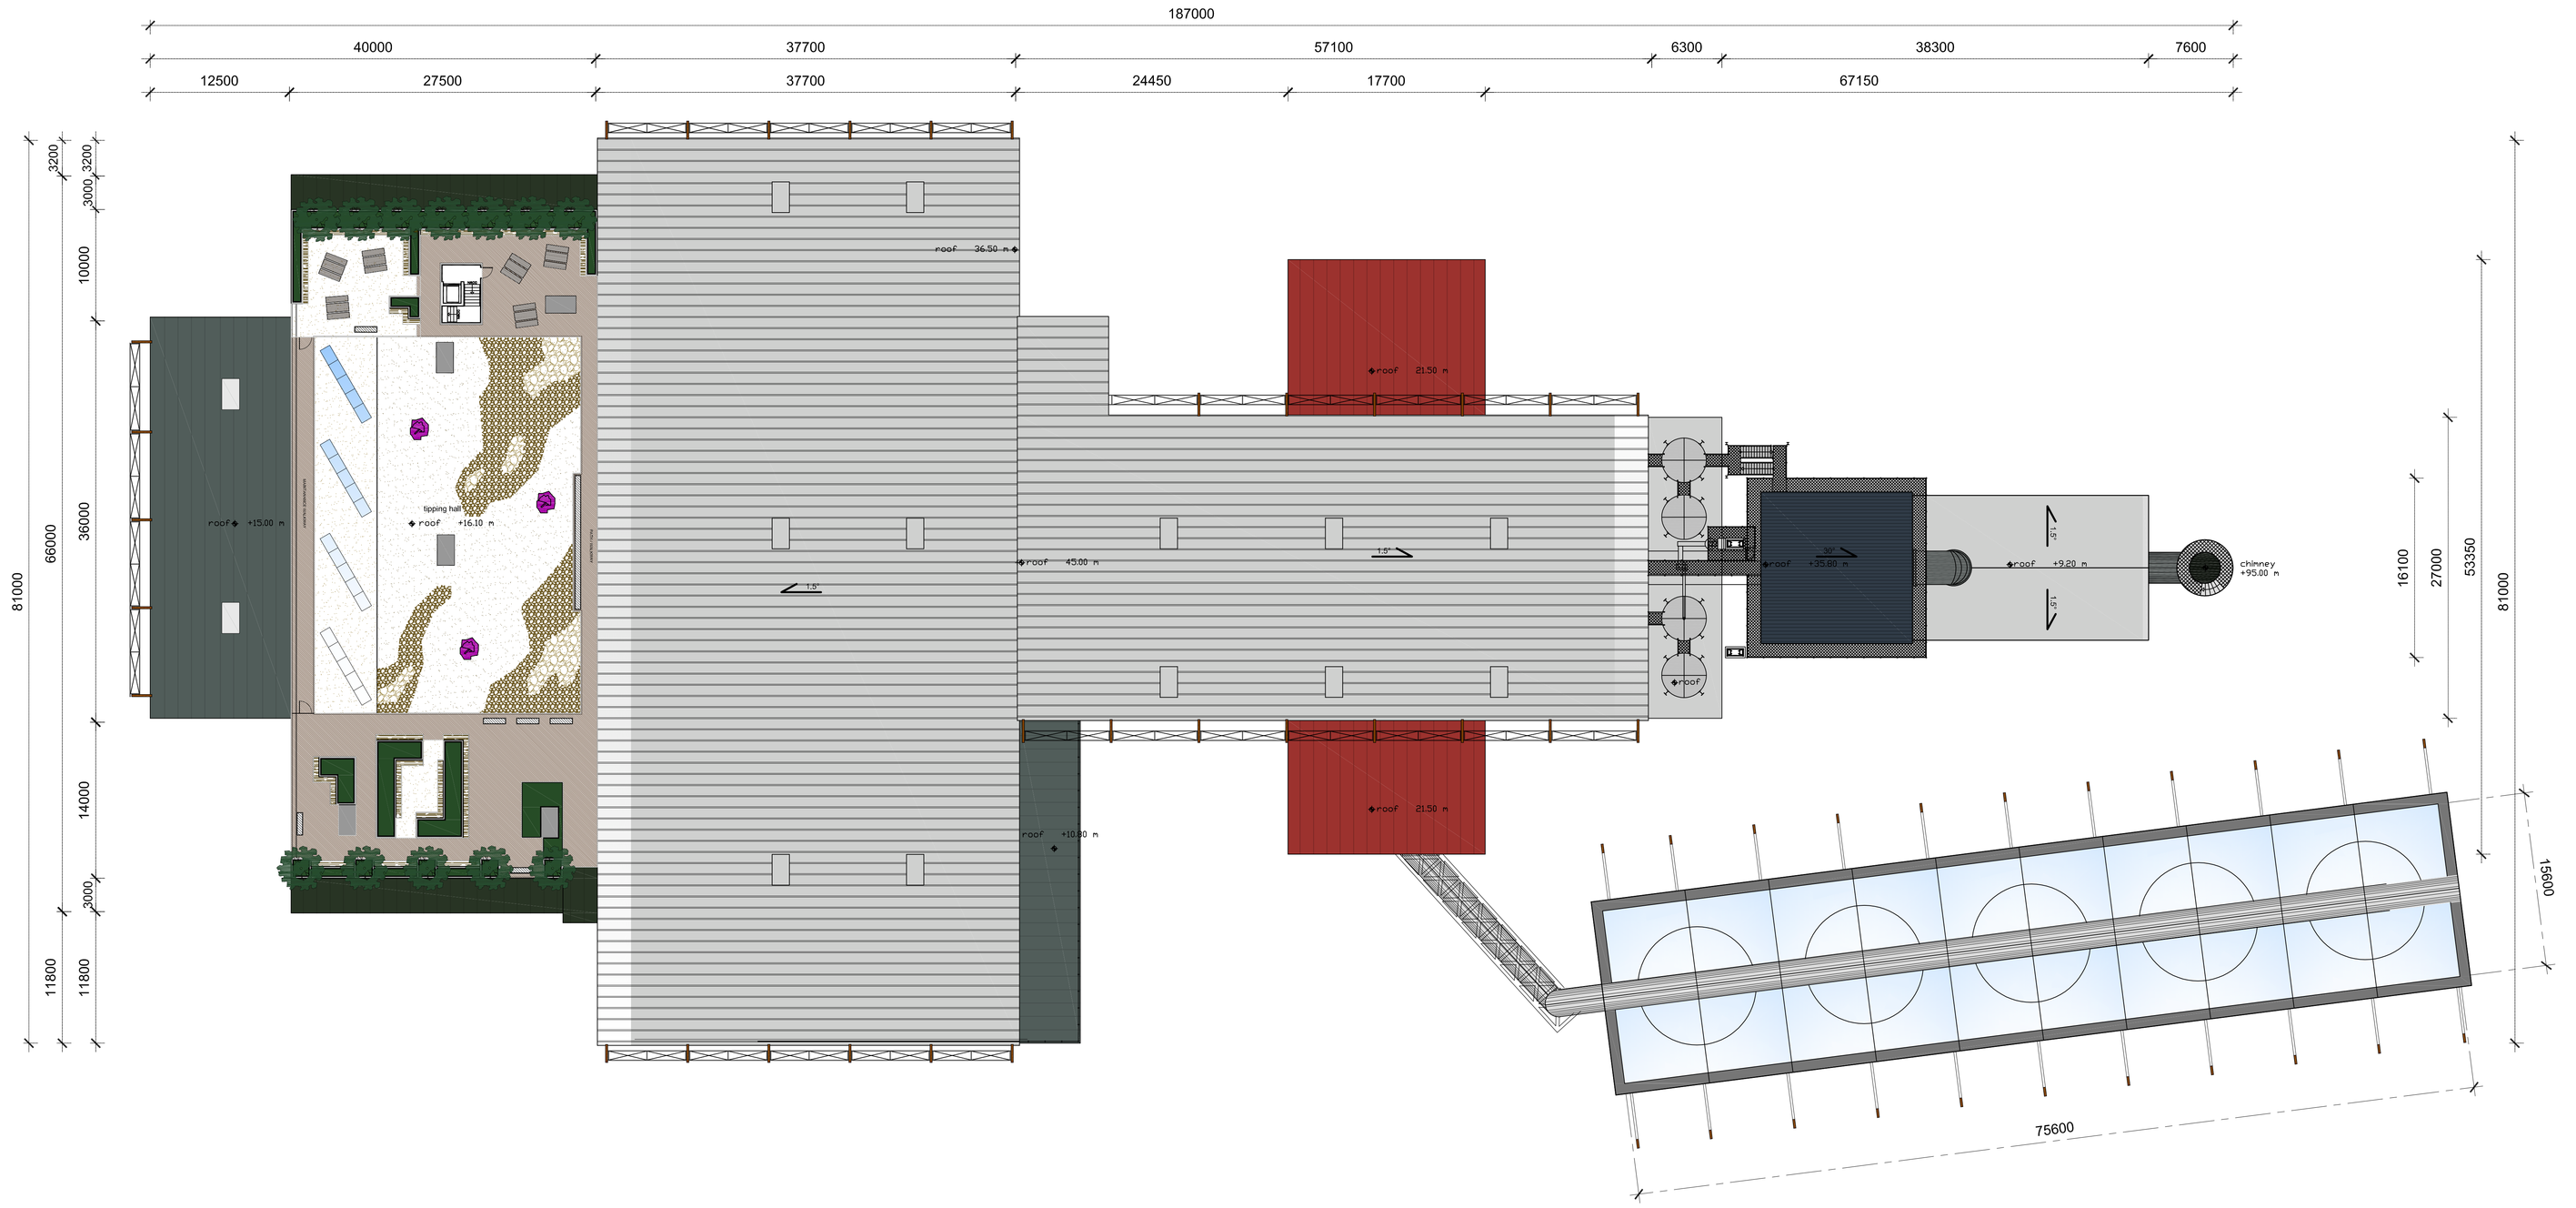

Roof Plan

THIS DRAWING MAY BE USED ONLY FOR THE PURPOSE INTENDED AND ONLY WRITTEN DIMENSIONS SHALL BE USED

NOTES

N

Revision Details	By / Check	Date	Suffix

Drawing Status

Job Title

EfW CHP FACILITY
NORTH YARD
DEVONPORT

Drawing Title

Proposed Roof Plan

Scale at A0
1:250

Drawn		Approved	
pkk			
Stage 1 check	Stage 2 check	Originated	Date
			3.05.2011

Drawing Number: PA08 D
Rev: -

Plot Date :
AutoCAD File Name :
DB0V

MVV Environment Devonport Ltd — Contractor to SWDWP
Scott Wilson — Environmental & Planning Consultant
MVV O&M — EPC Contractor
Envi Con — Envi Con & Plant Engineering GmbH — General Designer
KIER — Civil Works
SC — Architect
Lab — Air Pollution Control
Standardkessel Baumgarte — Boiler & Grate
SAR — Electrical & Control
Imtech — Water Steam System