


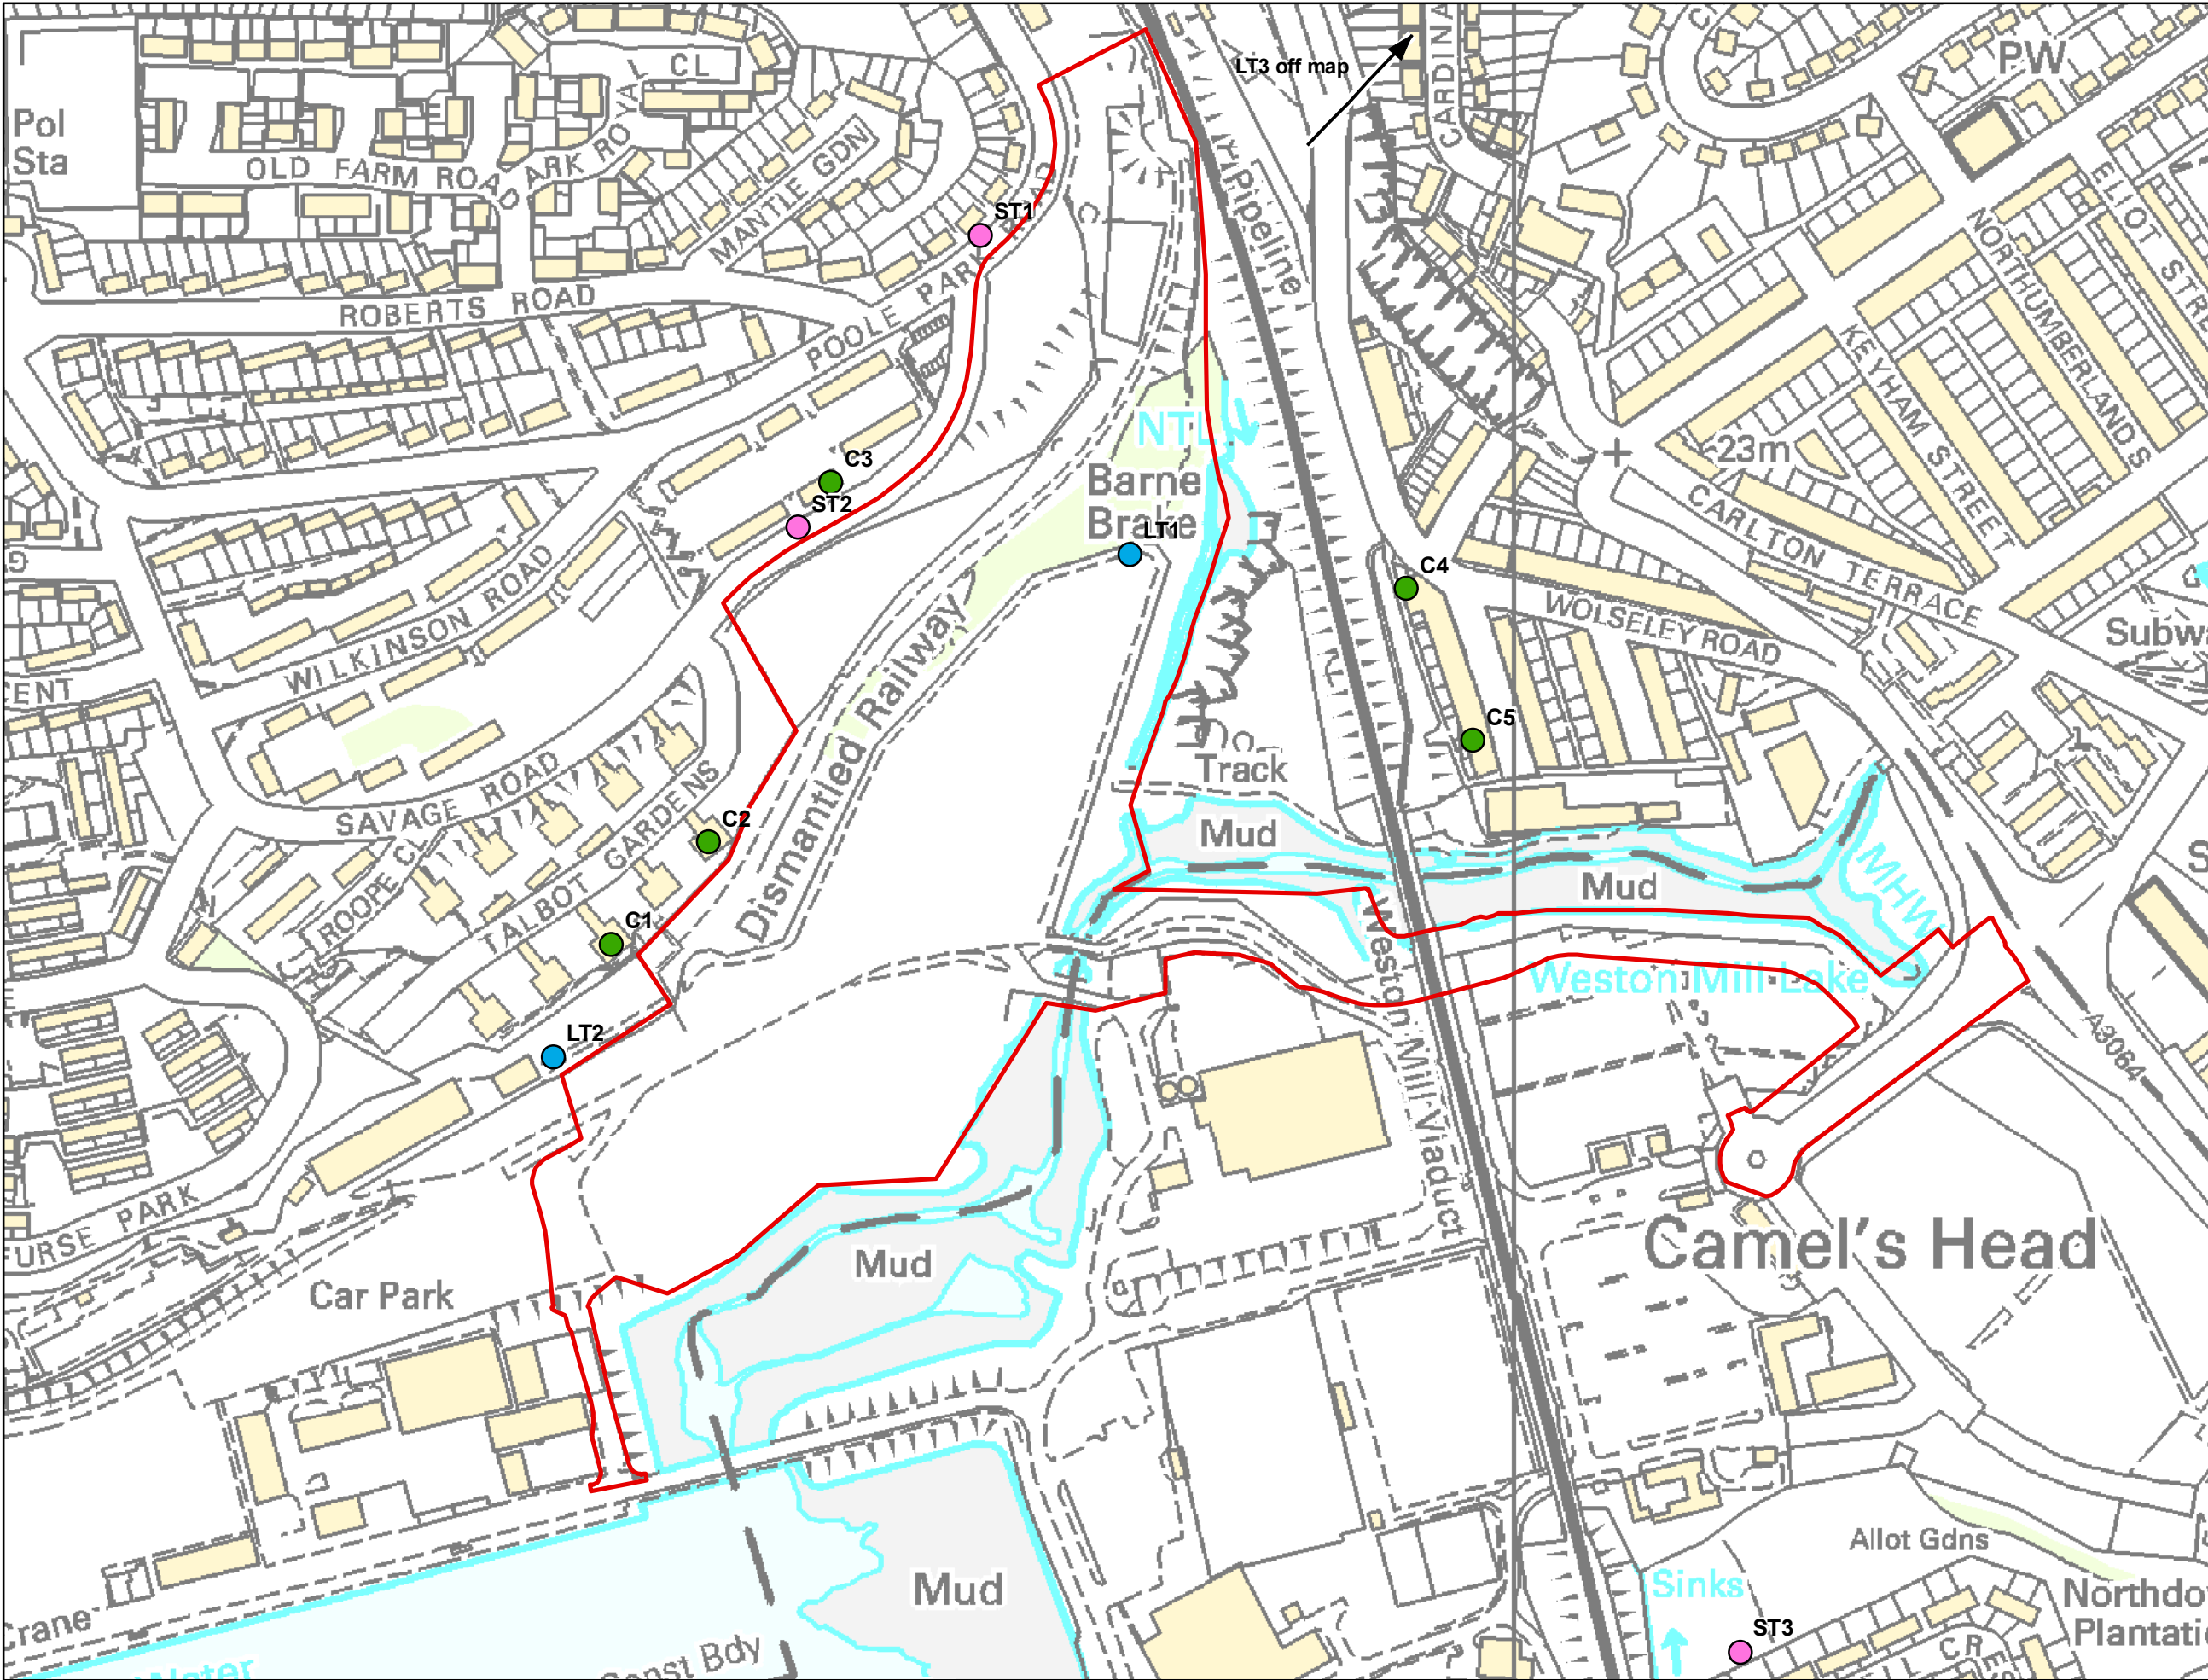

THIS DRAWING MAY BE USED FOR THE PURPOSE INTENDED AND ONLY WRITTEN DIMENSIONS SHALL BE USED

- NOTES
- Site Boundary
 - Long-term Monitoring
 - Short-term Monitoring
 - Construction Noise Receptors

Construction Noise Receptors

C1: 25-36 Talbot Gardens
C2: 1-12 Talbot Gardens
C3: 13-18 Savage Road
C4: 471 Wolseley Road
C5: 21 Hamoaze Avenue

Copyright
Reproduced from Ordnance Survey material digital map © Crown copyright 2010. All rights reserved. Licence number 0100031673.

Revision Details	By	Date	Suffix
	Check		

Drawing Status
FINAL

Job Title
EFW CHP FACILITY, NORTH YARD, DEVONPORT

Drawing Title
SITE AND SURROUNDINGS SHOWING MONITORING LOCATIONS AND CONSTRUCTION NOISE RECEPTORS

Scale at A3
1:3,000

Drawn EW	Approved AM
Stage 1 Check AM	Stage 2 Check AM
Originated 9511NM	Date 14/04/11
Drawing Number	Rev

FIGURE 14.1