# Piling sequence

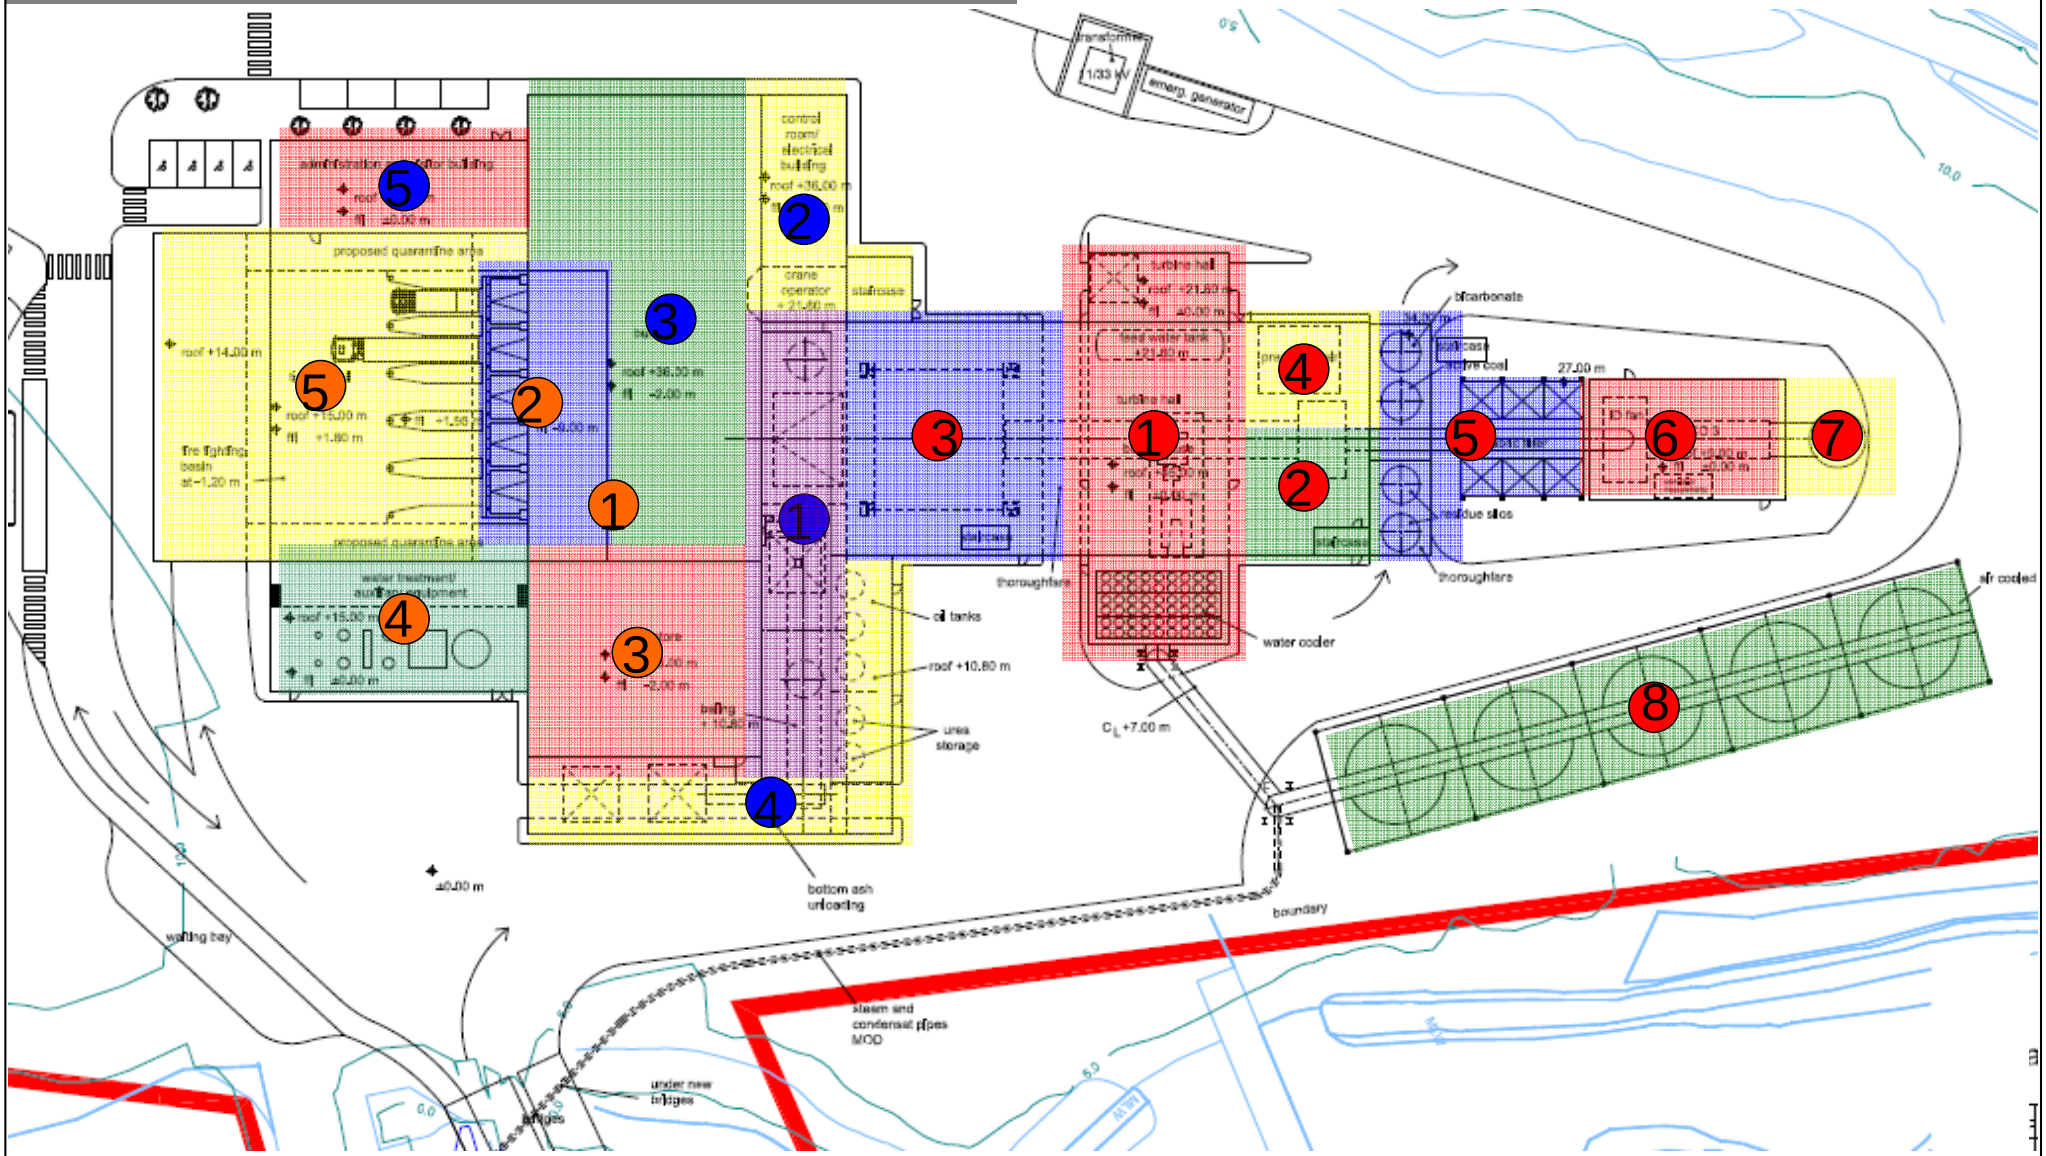


| | | |
|---|---|---|
| KIER **Kier Construction Ltd** | **Devonport, SWDWP EFW Process Facility**<br>**MVV Umwelt / South West Devon Waste Partnership** | **Drawing Number:** **Date: 06 Sep 11**<br>**009 / 03 / Kier / Piling sequence / Rev 0** |